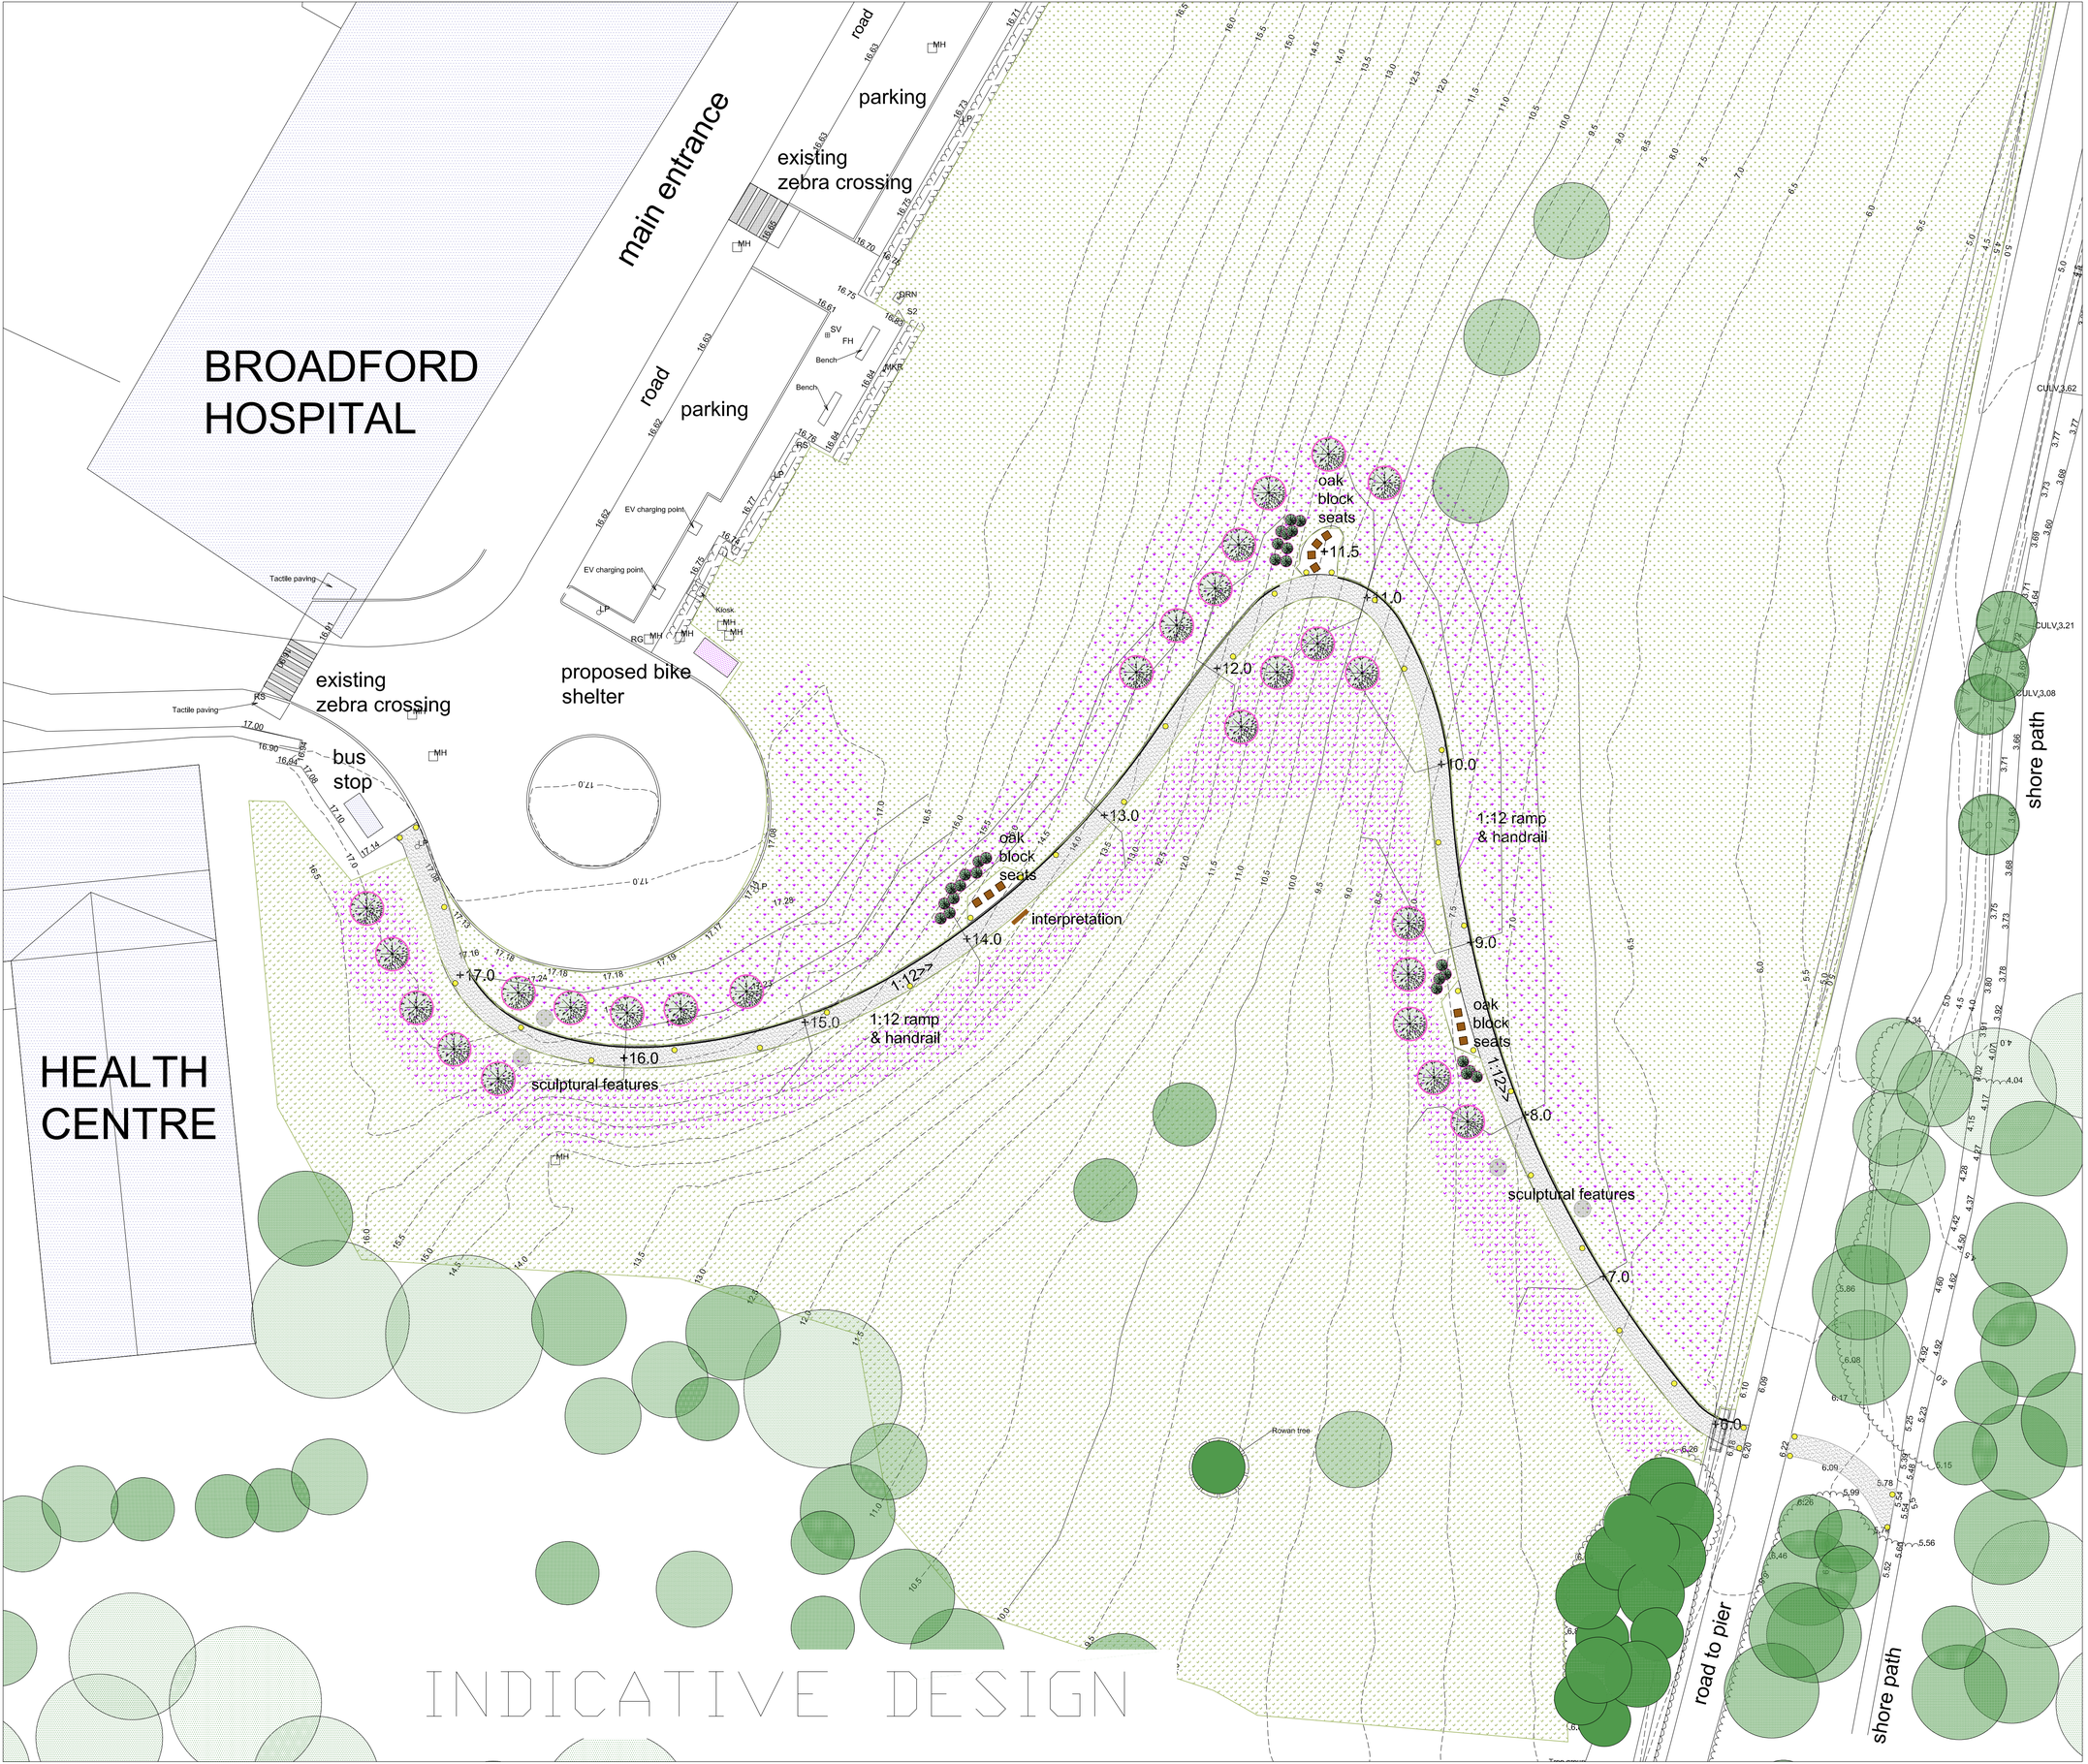

EXISTING

existing trees

existing rough grass

PATH PROPOSALS

new 1.5m wide tar path

new seating

in ground solar lights

OTHER IDEAS

new wildflower seeding

trees

bushes

interpretation

sculptural feature

REVISION	DATE

Title

HOSPITAL & HEALTH CENTRE LINK PATH

Client: BROADFORD & STRATH COMMUNITY COMPANY ISLE OF SKYE	Drawing No. L01	Revision –
Scale: 1:200 @A1	drawn by: MH	
Date: JUL 2025	Checked by: mh	
	Sheet: 1 of 1	
Grid Used: Local Based on	US Level Datum Used: Ordnance (GPS)	

Mike Hyatt Landscape Architects

t. 0141 847 0062
m. 07719 795782
mike@mikehyatt.com